




Kallosalmi nr 101

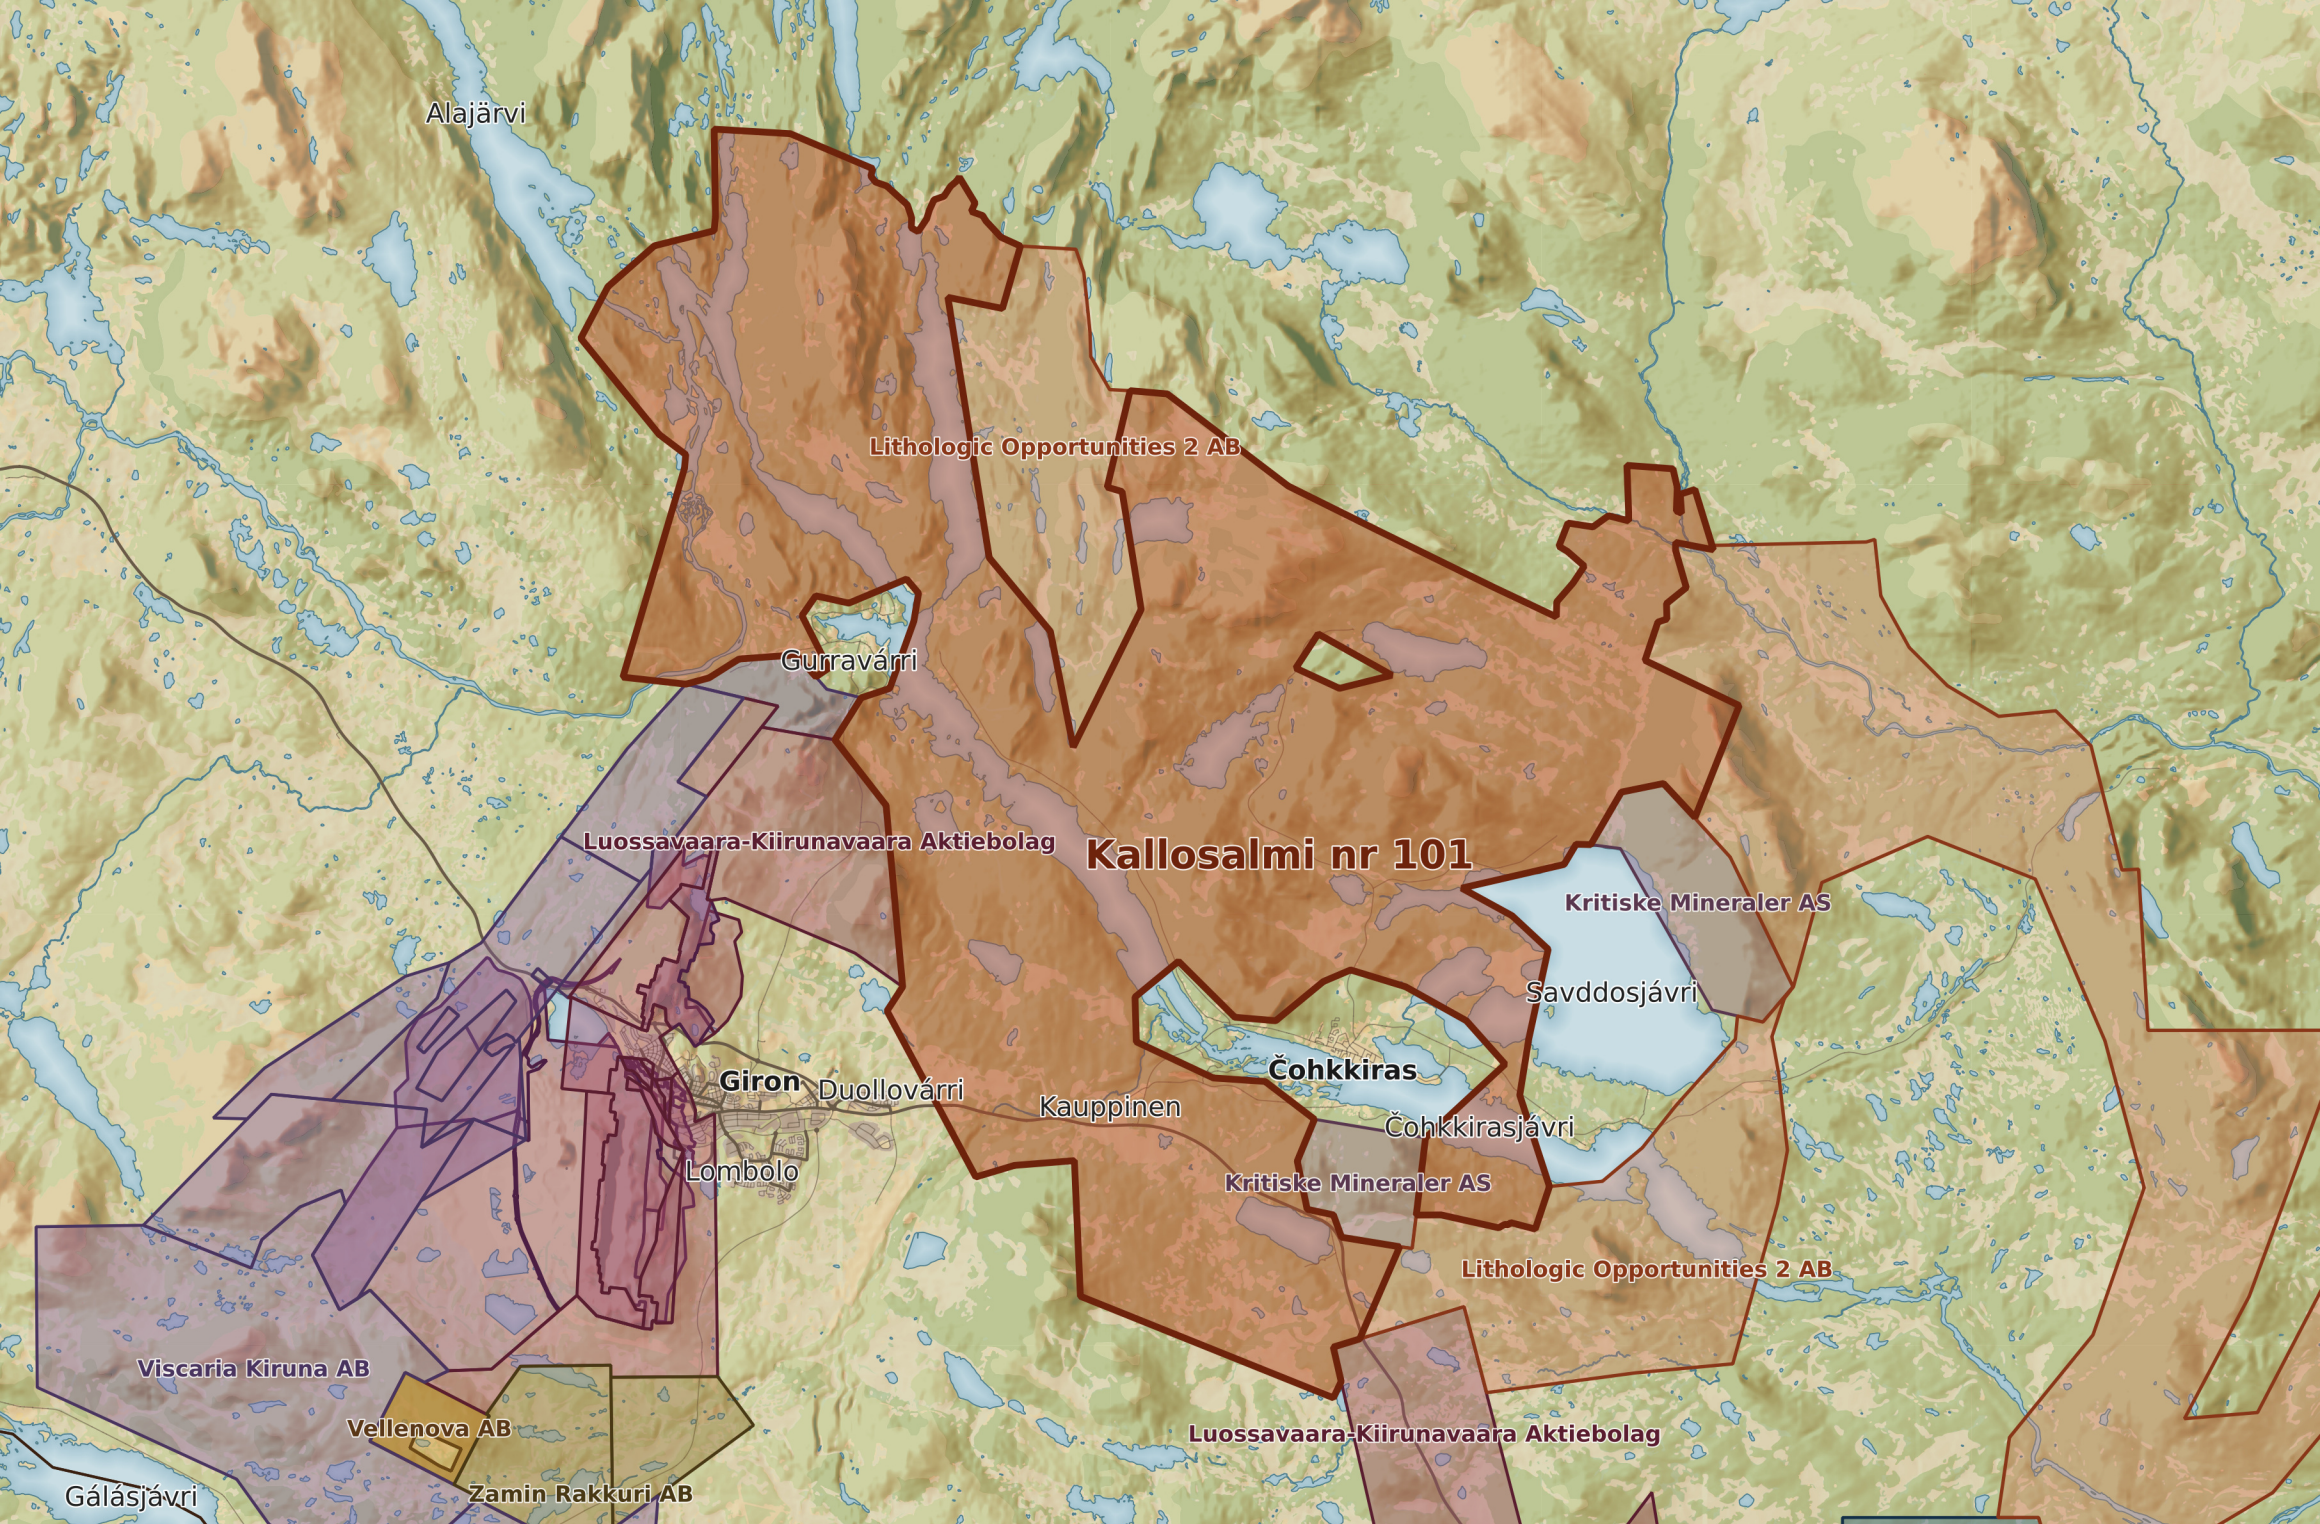